

NOTES:

do not scale, use dimensions only, if in doubt ask for further information, prior to incurring any time or cost penalties, all components to be site measured unless otherwise agreed in writing, the contractor is to cross check the architects drawings with those of other consultants and sub-contractors and to report any discrepancies prior to proceeding. copyright grynfydd john ninge architects ltd.



ENTRANCE ELEVATION

A8 / A7



A7 / A6

Brick Sashell


A6 / A5

SIDE ELEVATION


UNIT A1

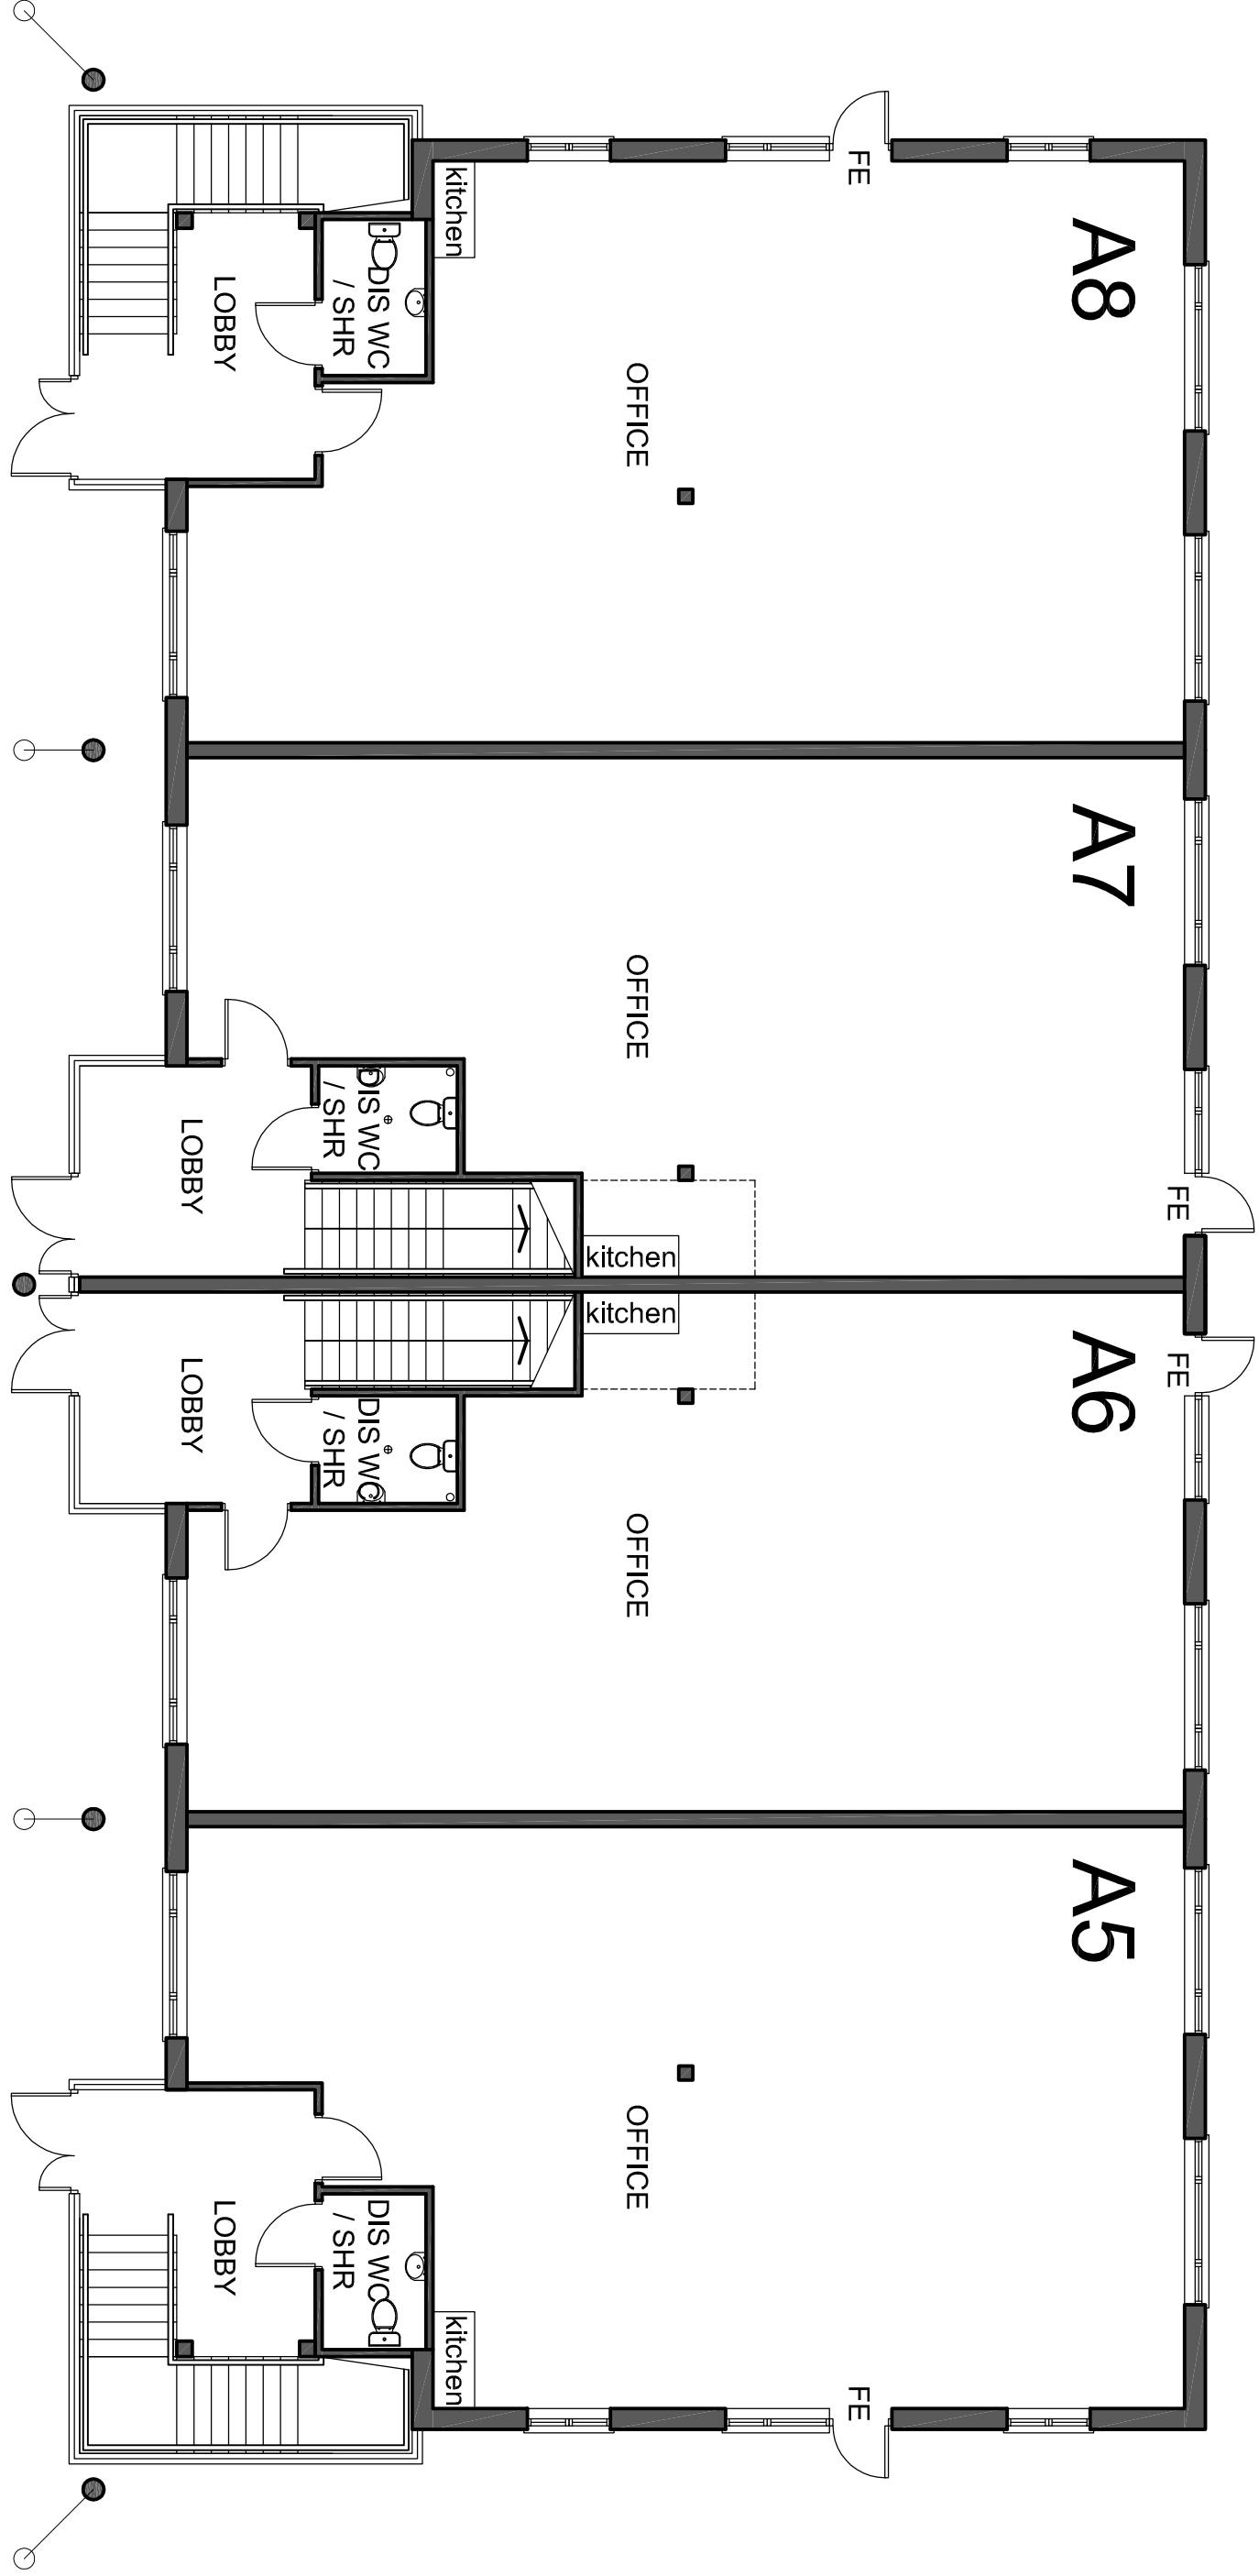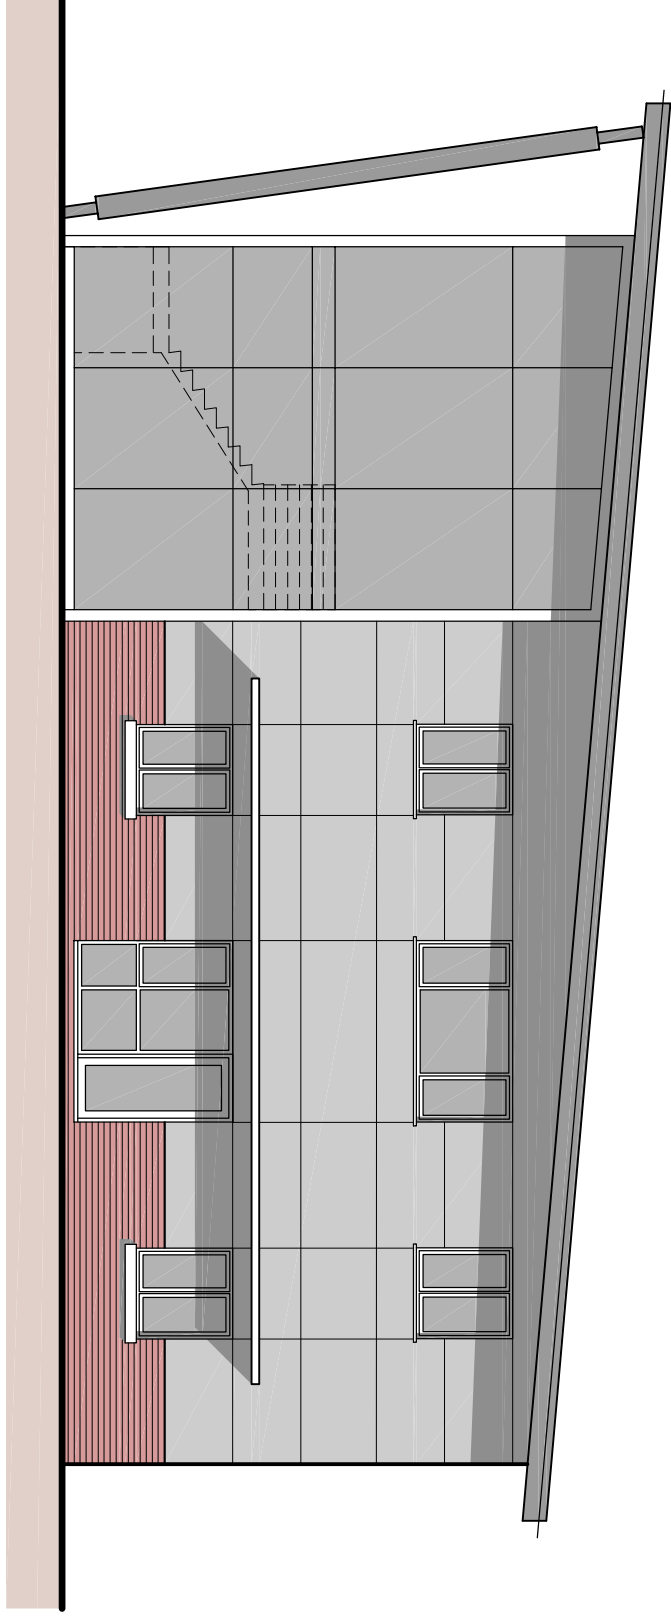

GROUND FLOOR PLAN

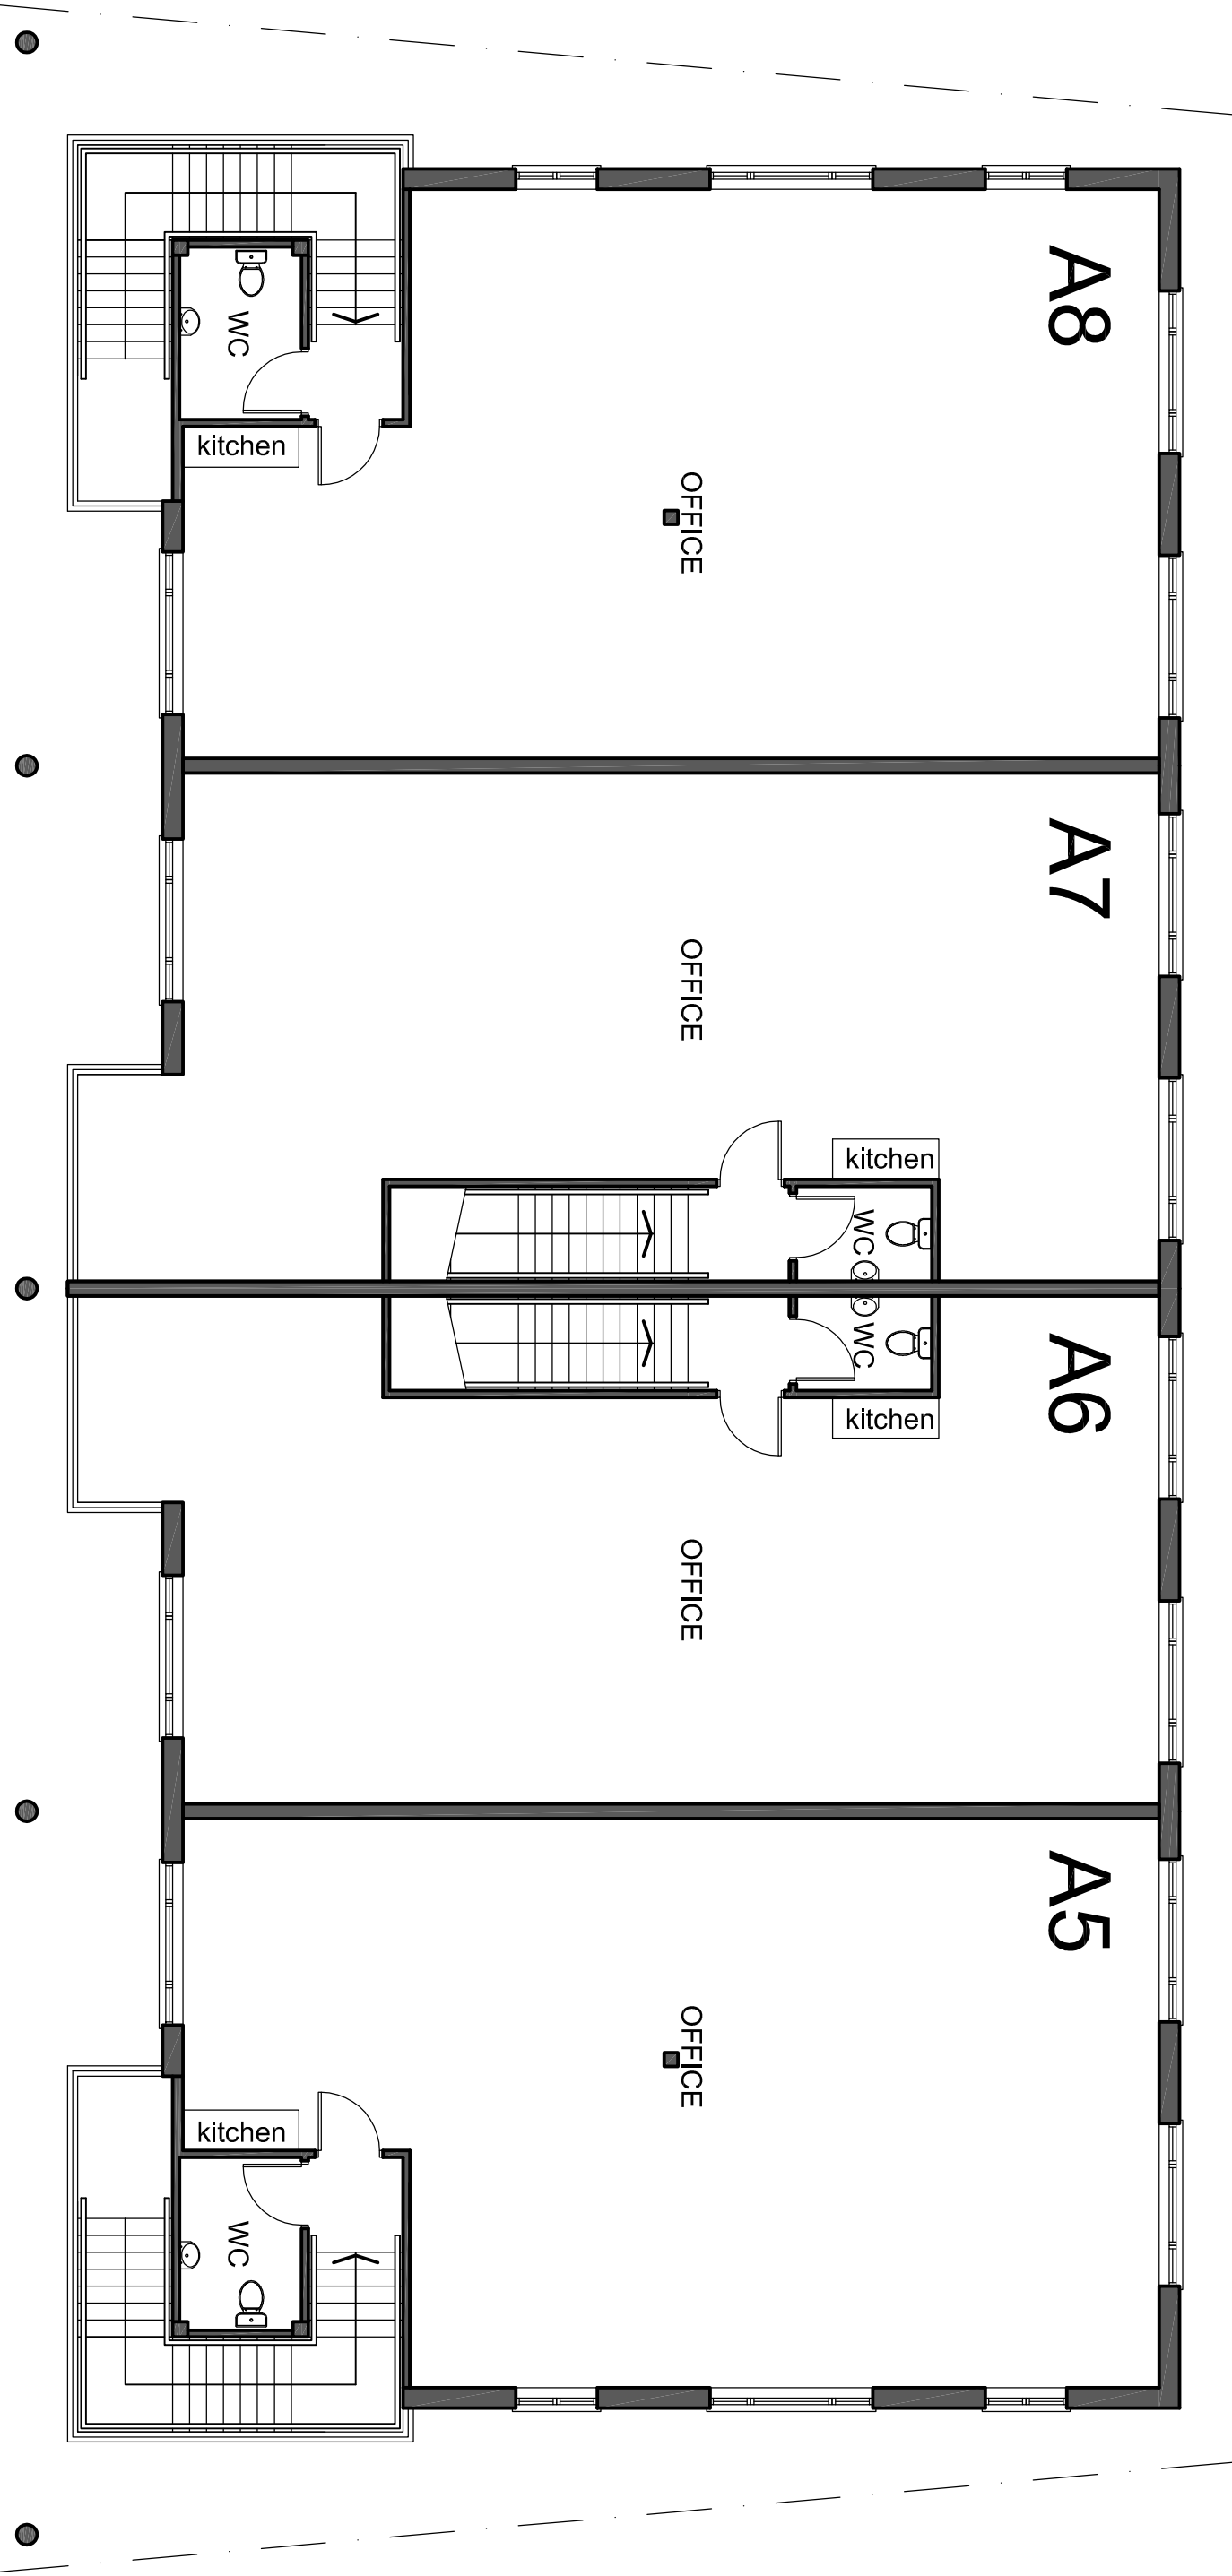


FIRST FLOOR PLAN

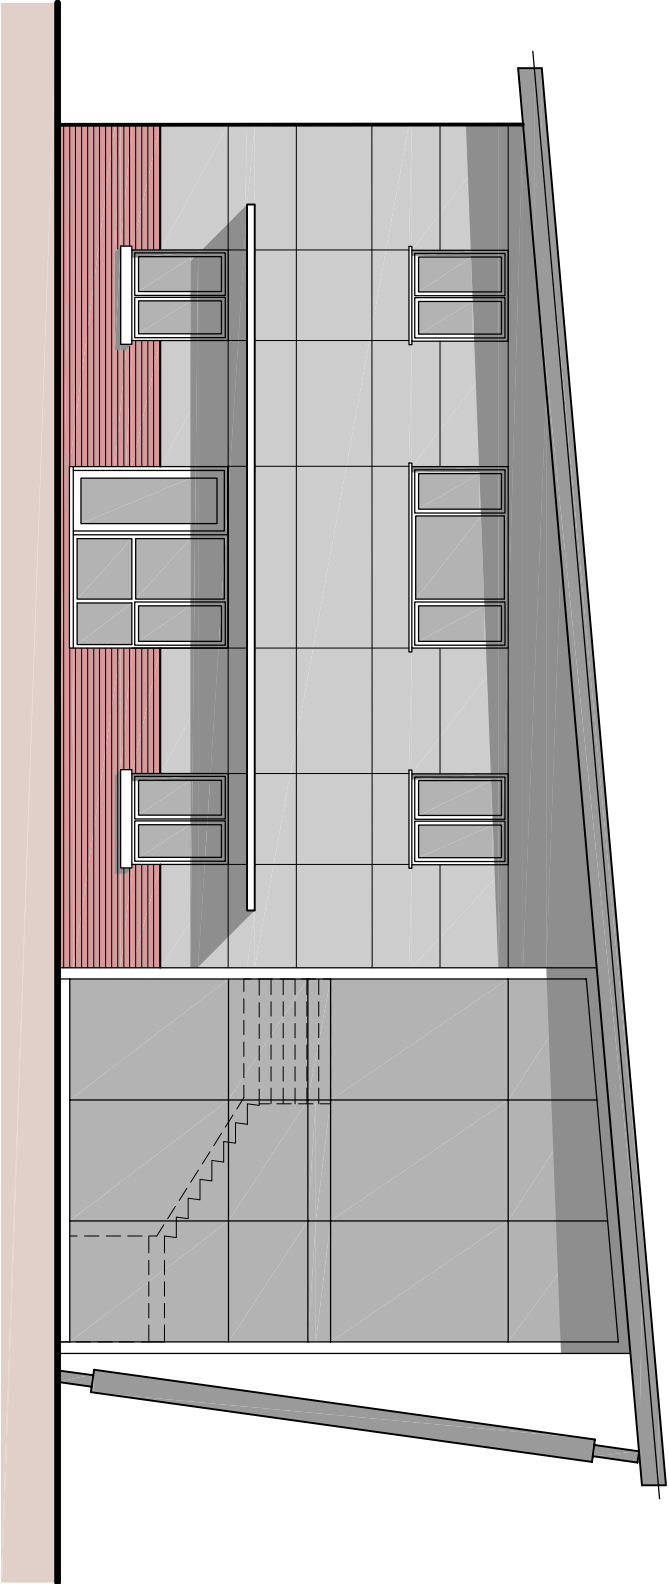

SIDE ELEVATION

UNIT A4

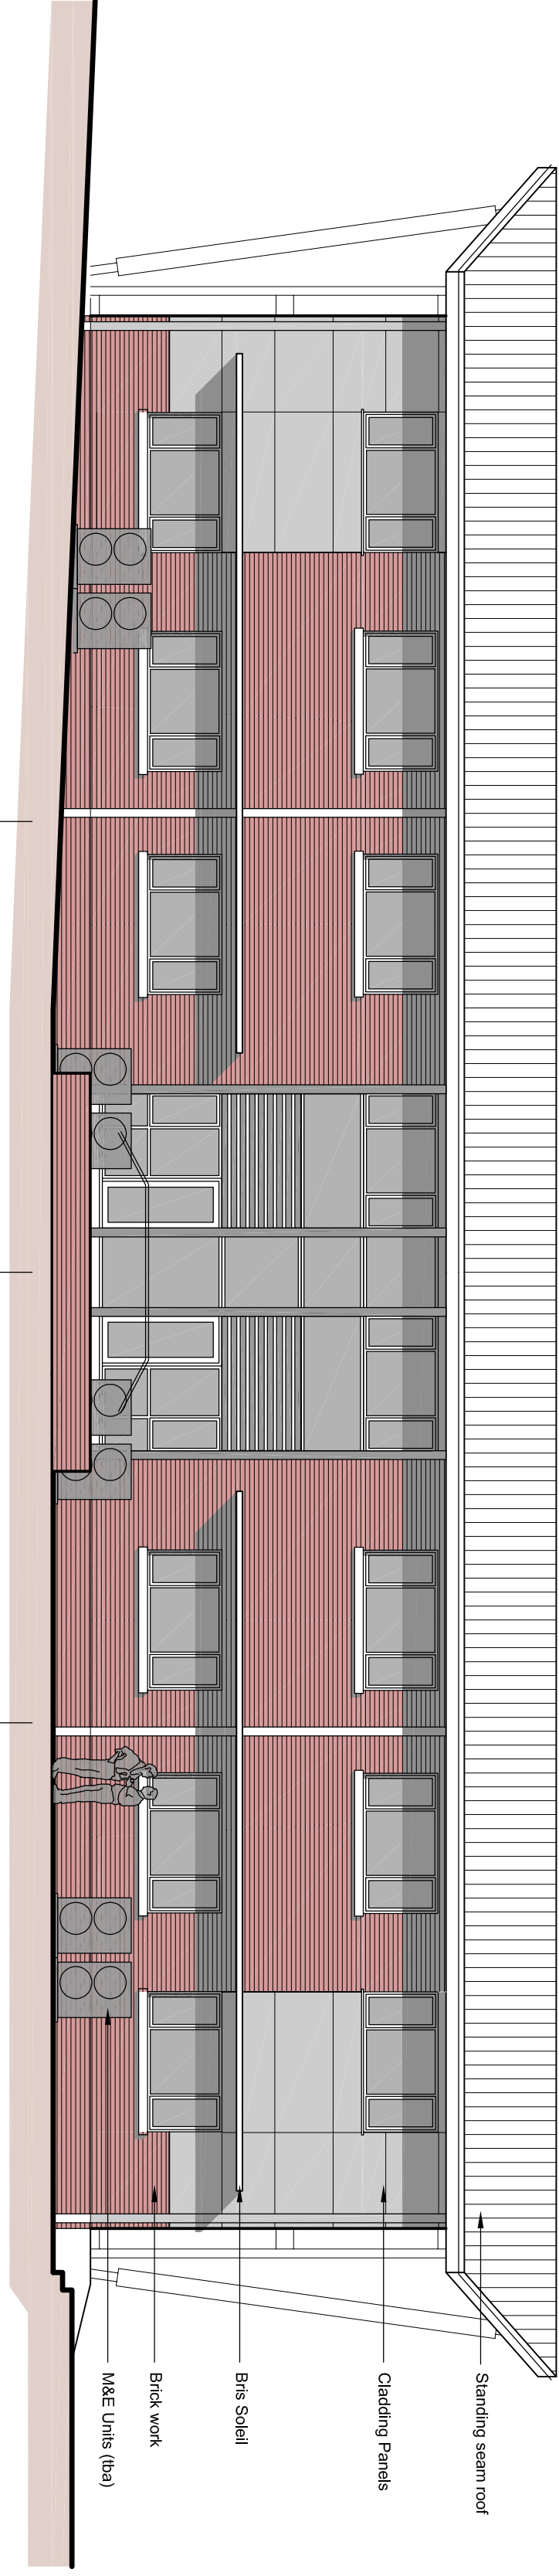

REAR ELEVATION

A5 / A6

A6 / A7

A7 / A8



architects

PROJECT
SILVERDOWN OFFICE PARK
for MILLWOOD PROPERTY

UNITS A5-A8

PROPOSED PLANS & ELEVATIONS

DRAWING NO	REV	SCALE
064-051	A	1:200

DATE	DRAWN	CHECKED
11.05	A.B.	ADR

grynfydd john ninge architects ltd
hems court, 86 longbrook street
exeter, devon, ex4 6ap
tel +44(0) 1392 410937 fax +44(0) 1392 410939

A As per planning submission
19/12/05